Cyngor Sir Gâr
Carmarthenshire
County Council

sirgar.llyw.cymru
carmarthenshire.gov.wales

Annwyl Gynghorydd,

PWYLLGOR CYNLLUNIO - DYDD MAWRTH, 25AIN AWST, 2020

Gweler yn amgaeedig, yr cynlluniau ar gyfer y cyfarfod uchod.

Rhif ar yr Agenda	Eitem
3.	**RHANBARTH Y DWYRAIN - PENDERFYNU AR GEISIADAU CYNLLUNIO (Tudalennau 3 - 24)**
4.	**RHANBARTH Y GORLLEWIN - PENDERFYNU AR GEISIADAU CYNLLUNIO (Tudalennau 25 - 42)**

Yn gywir,

Wendy Walters

Prif Weithredwr

Amg.

Wendy Walters
Prif Weithredwr, Neuadd y Sir,
Caerfyrddin, Sir Gaerfyrddin SA31 1JP
Chief Executive, County Hall,
Carmarthen, Carmarthenshire SA31 1JP

CYFRANOGI · ARWAIN · CEFNOGI
EIN POBL
OUR PEOPLE
ENGAGE · LEAD · SUPPORT
BUDDSODDWYR MEWN POBL | INVESTORS IN PEOPLE
Mae croeso i chi gysylltu â mi yn y Gymraeg neu'r Saesneg
You are welcome to contact me in Welsh or English

Y Pwyllgor Cynllunio

Planning Committee

25.08.2020

RHANBARTH Y DWYRAIN

AREA EAST

Cyngor Sir Gâr Carmarthenshire County Council
EICH CYNGOR arleinamdani
www.sirgar.llyw.cymru
YOUR COUNCIL doitonline
www.carmarthenshire.gov.wales

Y Pwyllgor Cynllunio

Planning Committee

CEISIADAU YR ARGYMHELLIR EU BOD YN CAEL EU GWRTHOD

APPLICATIONS RECOMMENDED FOR REFUSAL

Y Pwyllgor Cynllunio

Planning Committee

E/40436

Cyngor Sir Gâr Carmarthenshire County Council
EICH CYNGOR arleinamdani
www.sirgar.llyw.cymru
YOUR COUNCIL doitonline
www.carmarthenshire.gov.wales

E/40436

Tudalen 6

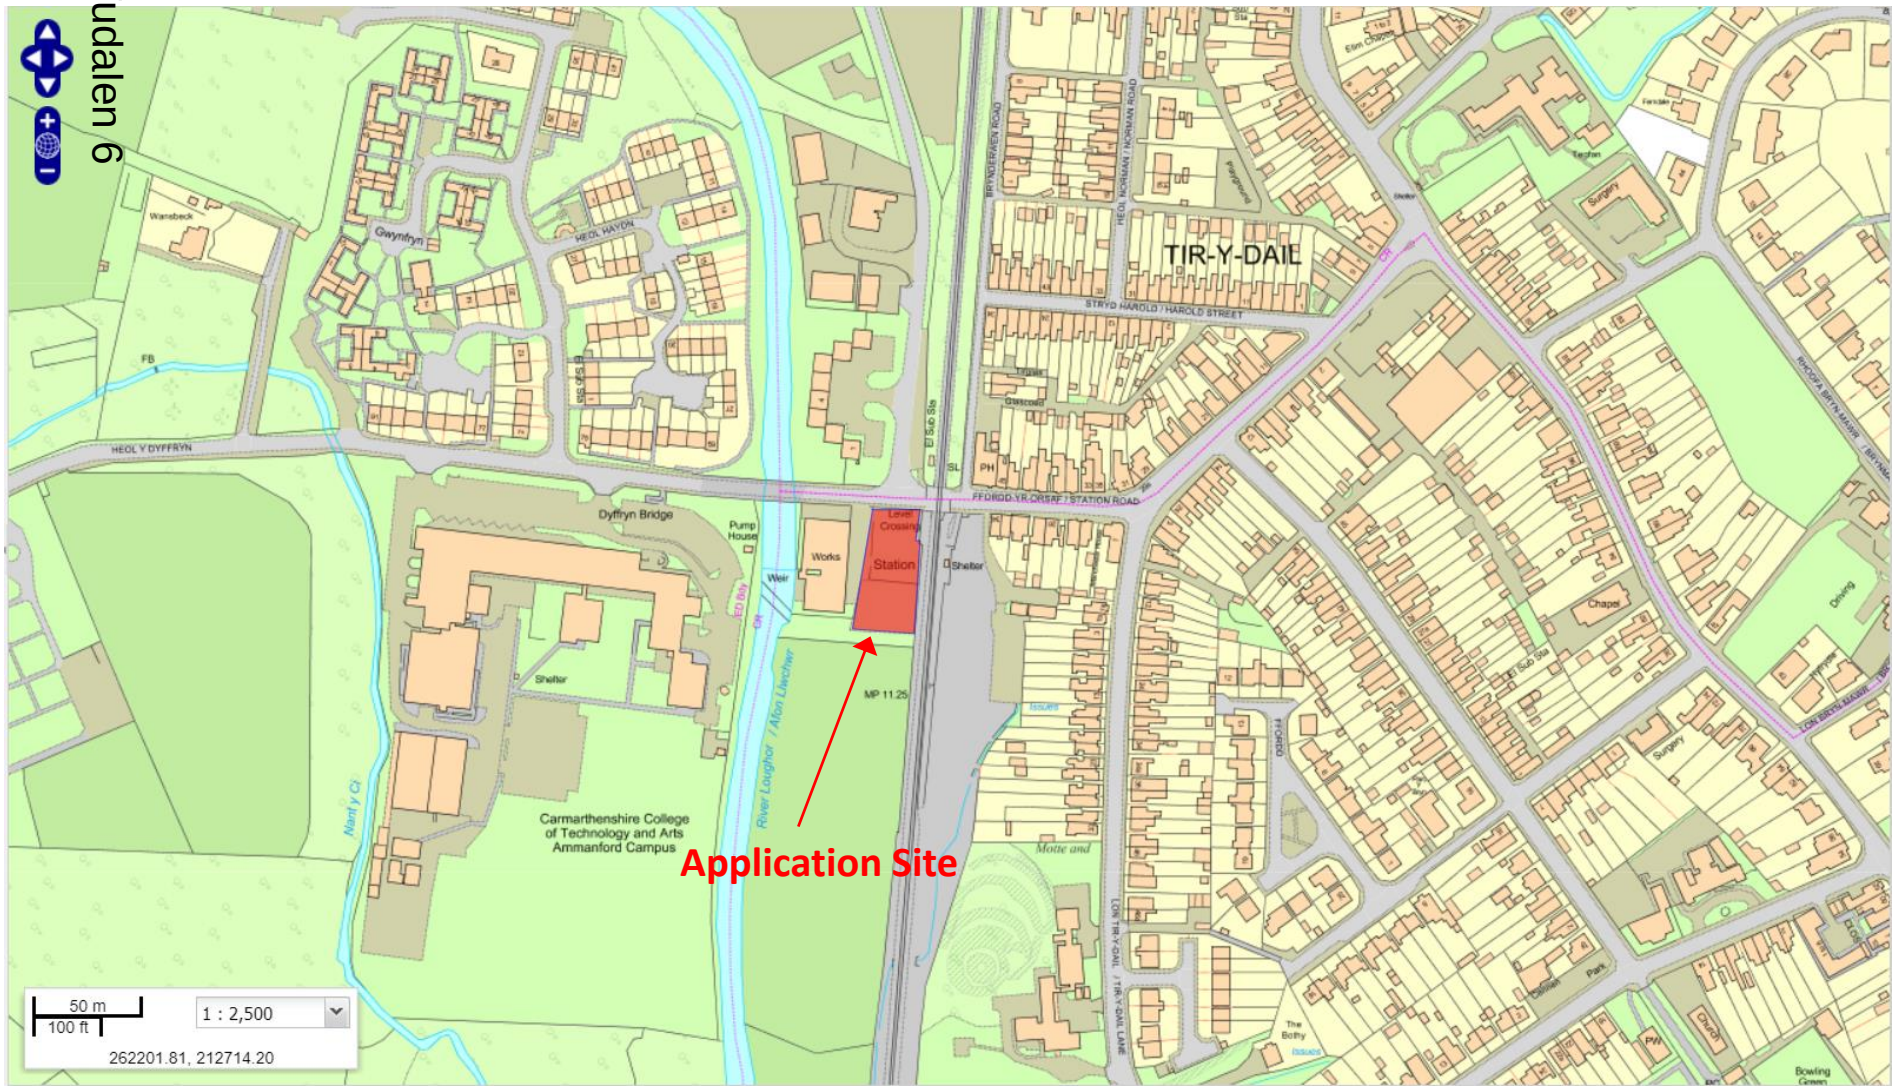

E/40436

Tudalen 7

E/40436

Tudalen 8

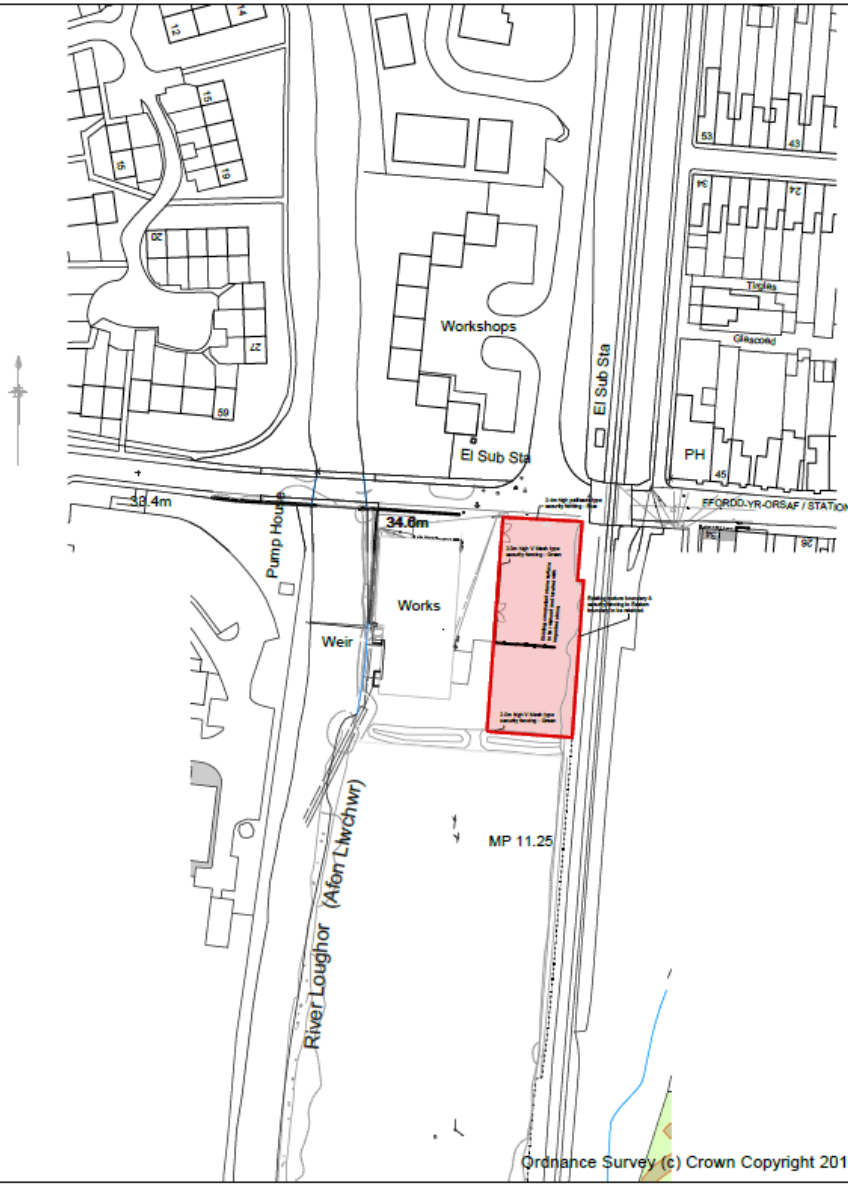

Paper size
A3

N

DR Design
Architectural Services
Davies Richards Design Ltd.
Llandeilo - 01558 823351
Mumbles - 01792 347692
E-MAIL - info@daviesrichardsdesign.com
WEB - www.daviesrichardsdesign.com

JOB TITLE :
Ammanford
Self Storage
Station Rd
Ammanford
Carmarthenshire
SA18 3SY

Do Not Scale From This Drawing

DRAWING TITLE :
Location plan

Original paper size - A3

SCALE :	DWG STATUS:
1/1250	
DRAWN BY :	DATE :
CJW	May 2019

PLAN No CW252/21 | REVISION A

Ordnance Survey (c) Crown Copyright 2011. All rights reserved. Licence number 100020449

E/40436

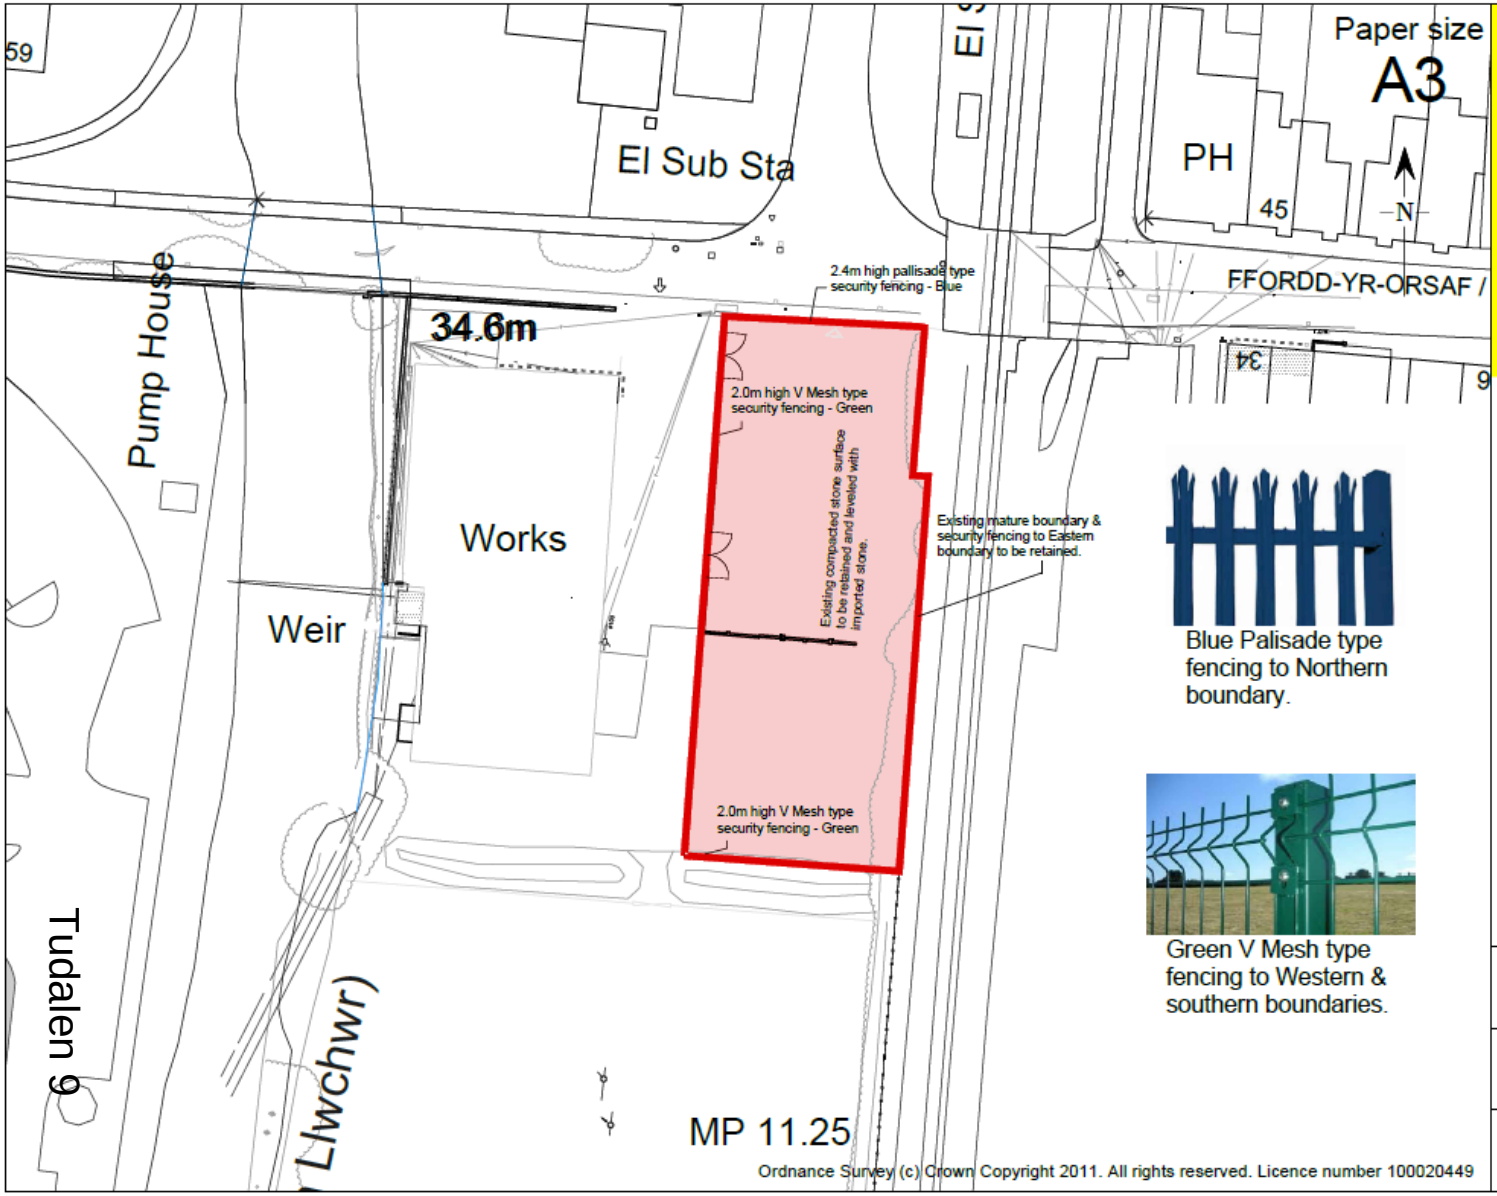

Blue Palisade type fencing to Northern boundary.

Green V Mesh type fencing to Western & southern boundaries.

Paper size A3

N

DR Design

Architectural Services

Davies Richards Design Ltd.
Llandeilo - 01558 823351
Mumbles - 01792 347692

E-MAIL - info@daviesrichardsdesign.com
WEB - www.daviesrichardsdesign.com

JOB TITLE :

Ammanford
Self Storage
Station Rd
Ammanford
Carmarthenshire
SA18 3SY

Do Not Scale From This Drawing

DRAWING TITLE :

Site plan.

Original paper size - A3

SCALE :	DWG STATUS:
1/500	
DRAWN BY :	DATE :
CJW	May 2019
PLAN No	REVISION
CW252/20	A

E/40436

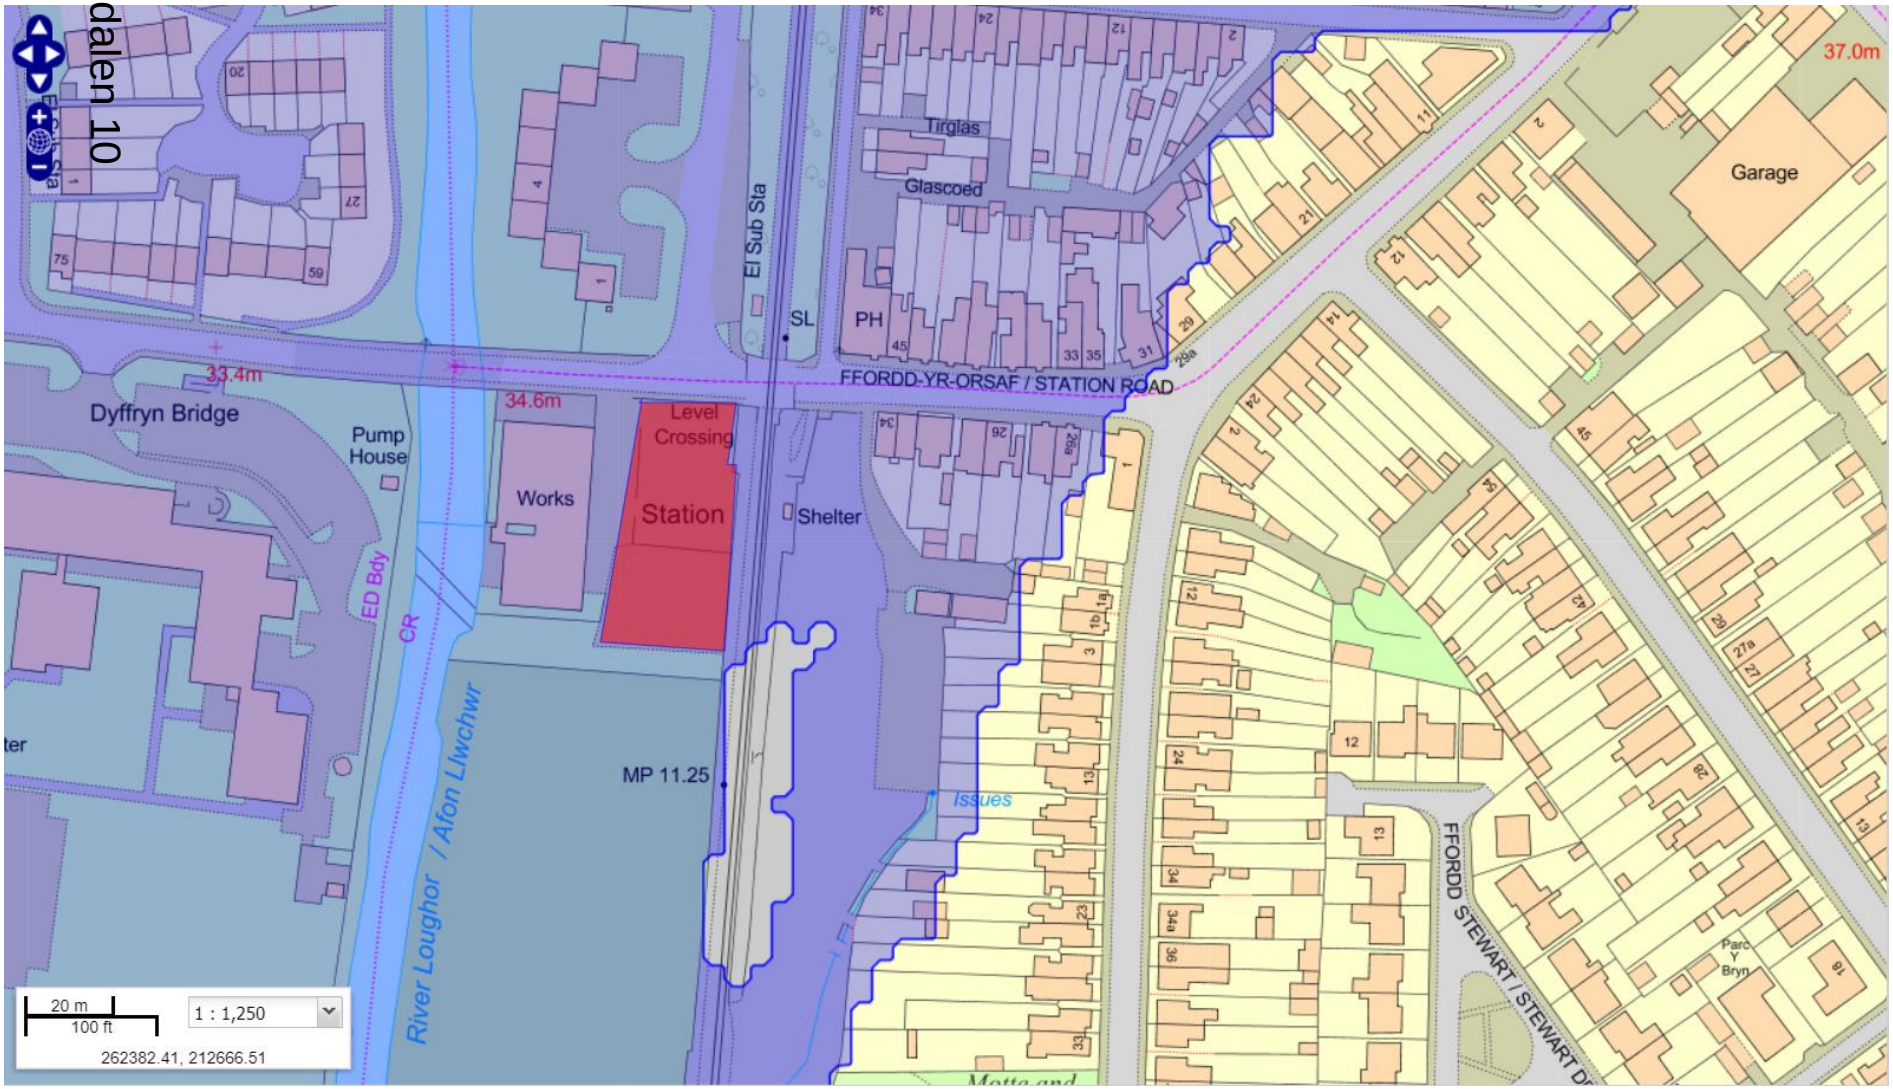
Tirglas
Glascoed
El Sub Sta
SL
PH
Garage
37.0m
33.4m
34.6m
FFORDD-YR-ORSAF / STATION ROAD
Dyffryn Bridge
Pump House
Works
Level Crossing
Station
Shelter
ED Bdy
CR
River Loughor / Afon Llwchwr
MP 11.25
Issues
FFORDD STEWART / STEWART
Parc Y Bryn
20 m
100 ft
1 : 1,250
262382.41, 212666.51

E/40436
AMMAN
Tudalen 11

E/40436

E/40436
Tudalen 13

CADWCH
Y GROESFA
YN GLIR
KEEP
CROSSING
CLEAR
AMMAN

E/40436

Rhydaman
Ammanford
CADW'CH
Y GROESFAN
YN GLIR
KEEP
CROSSING
CLEAR
AMMAN
www.ammanupvc.co.uk

E/40436

Tudalen 16

E/40436

E/40436

E/40436

E/40436

STOP
tra bydd
golau
STOP
when
lights show
AMMAN
CAR
RENT
FREE
GAS
SALE
GARAGE

E/40436
STOP
STOP
when

E/40436

Tudalen 22

E/40436
FUNCTIONALZ
Rent Free Welding Gas
Available Here

E/40436

Tudalen 24

Y Pwyllgor Cynllunio

Planning Committee

25.08.2020

RHANBARTH Y GORLLEWIN

AREA WEST

Eitem Rhif 4

Cyngor Sir Gâr Carmarthenshire County Council
EICH CYNGOR arleinamdani
www.sirgar.llyw.cymru
YOUR COUNCIL doitonline
www.carmarthenshire.gov.wales

Y Pwyllgor Cynllunio

Planning Committee

CEISIADAU YR ARGYMHELLIR EU BOD YN CAEL EU GWRTHOD

APPLICATIONS RECOMMENDED FOR REFUSAL

Y Pwyllgor Cynllunio

Planning Committee

W/40014

Cyngor Sir Gâr Carmarthenshire County Council
EICH CYNGOR arleinamdani
www.sirgar.llyw.cymru
YOUR COUNCIL doitonline
www.carmarthenshire.gov.wales

W/40014 Site Location Plan

W/40014 Site, Llety Teg and Ashvale Location Plan

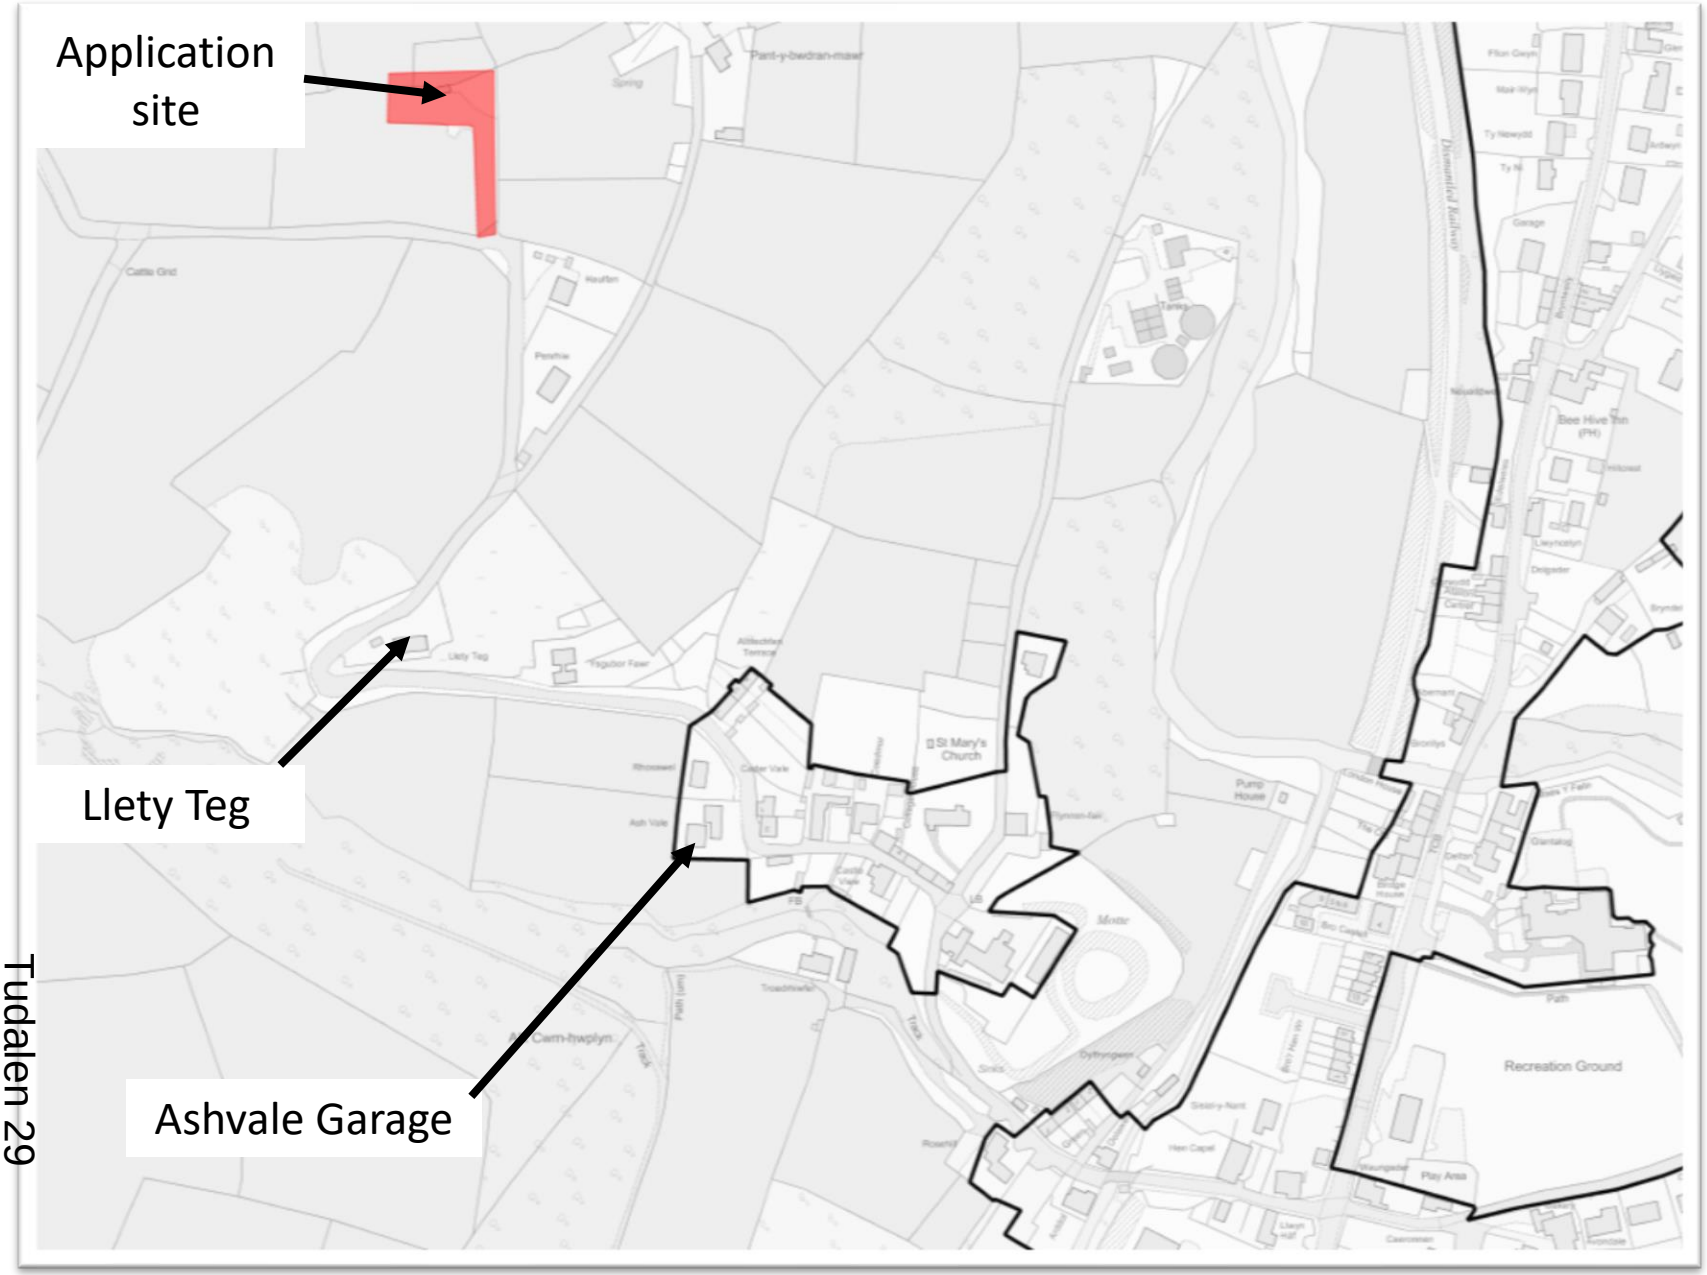

W/40014 Aerial View

W/40014 Historical Aerial View

Aerial 2009/10

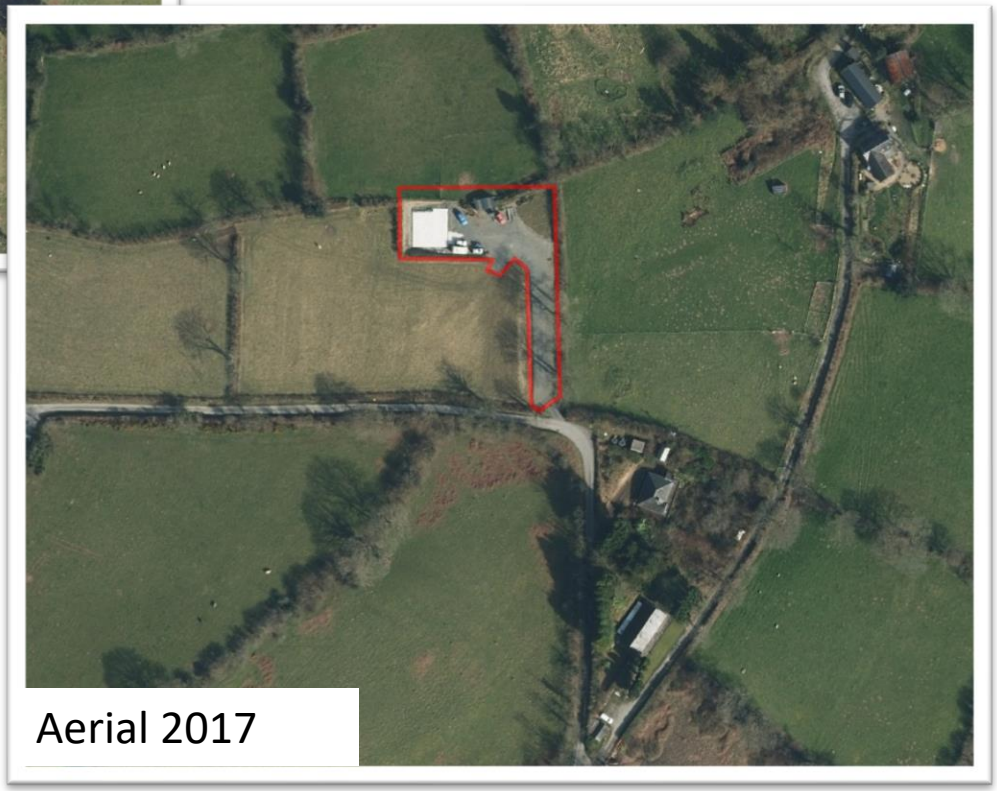

Aerial 2017

W/40014

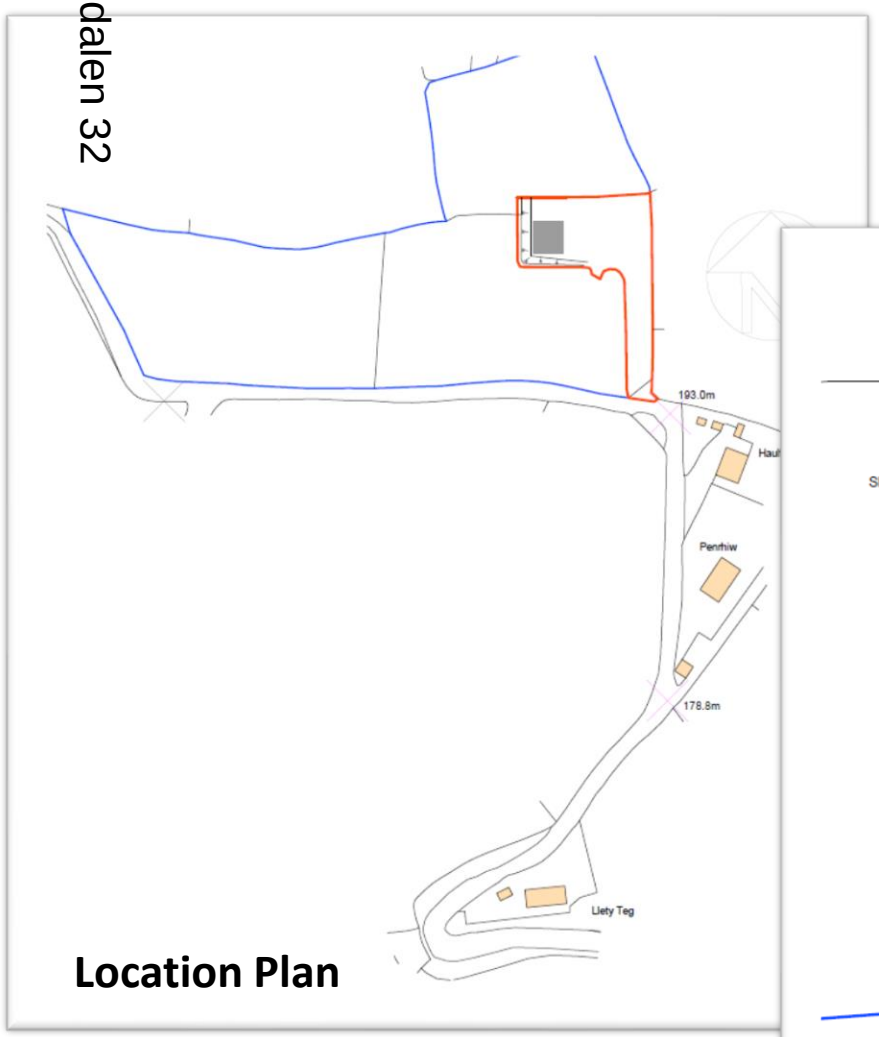

Location Plan

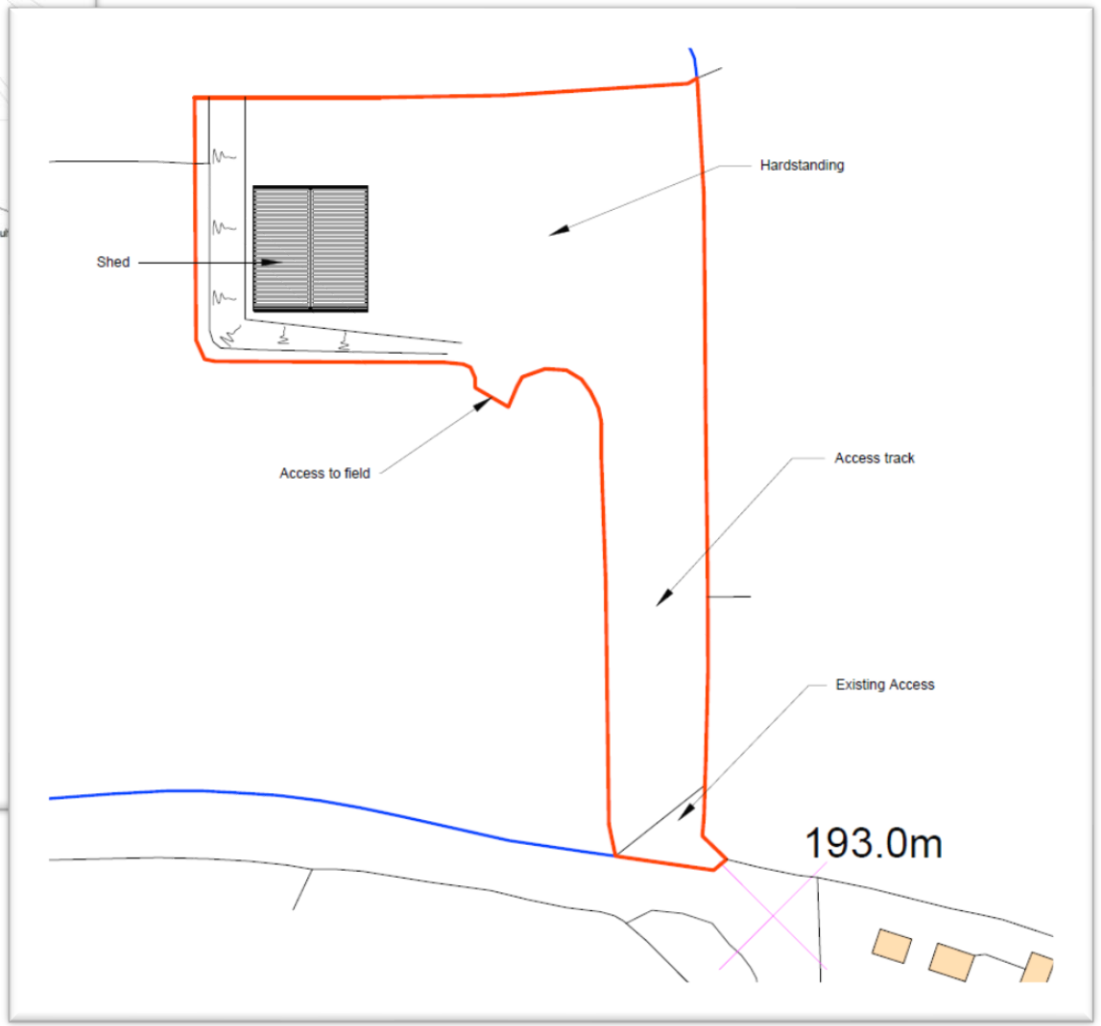

W/40014

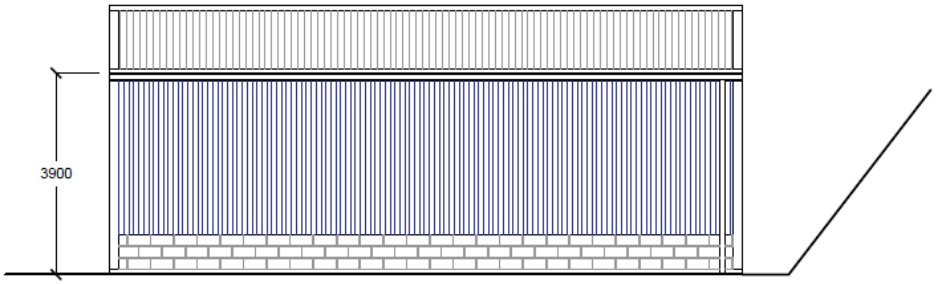

WEST ELEVATION - 1/100

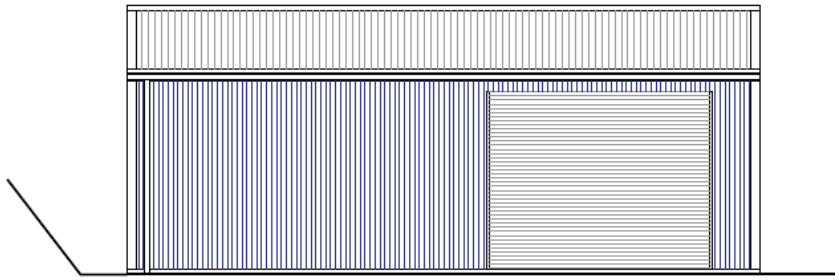

EAST ELEVATION - 1/100

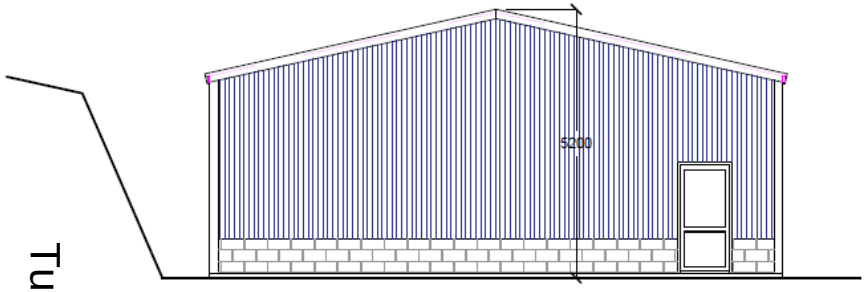

SOUTH ELEVATION - 1/100

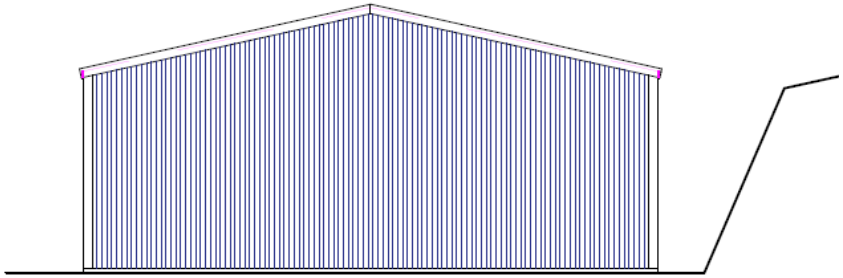

NORTH ELEVATION - 1/100

W/40014

Tudalen 34

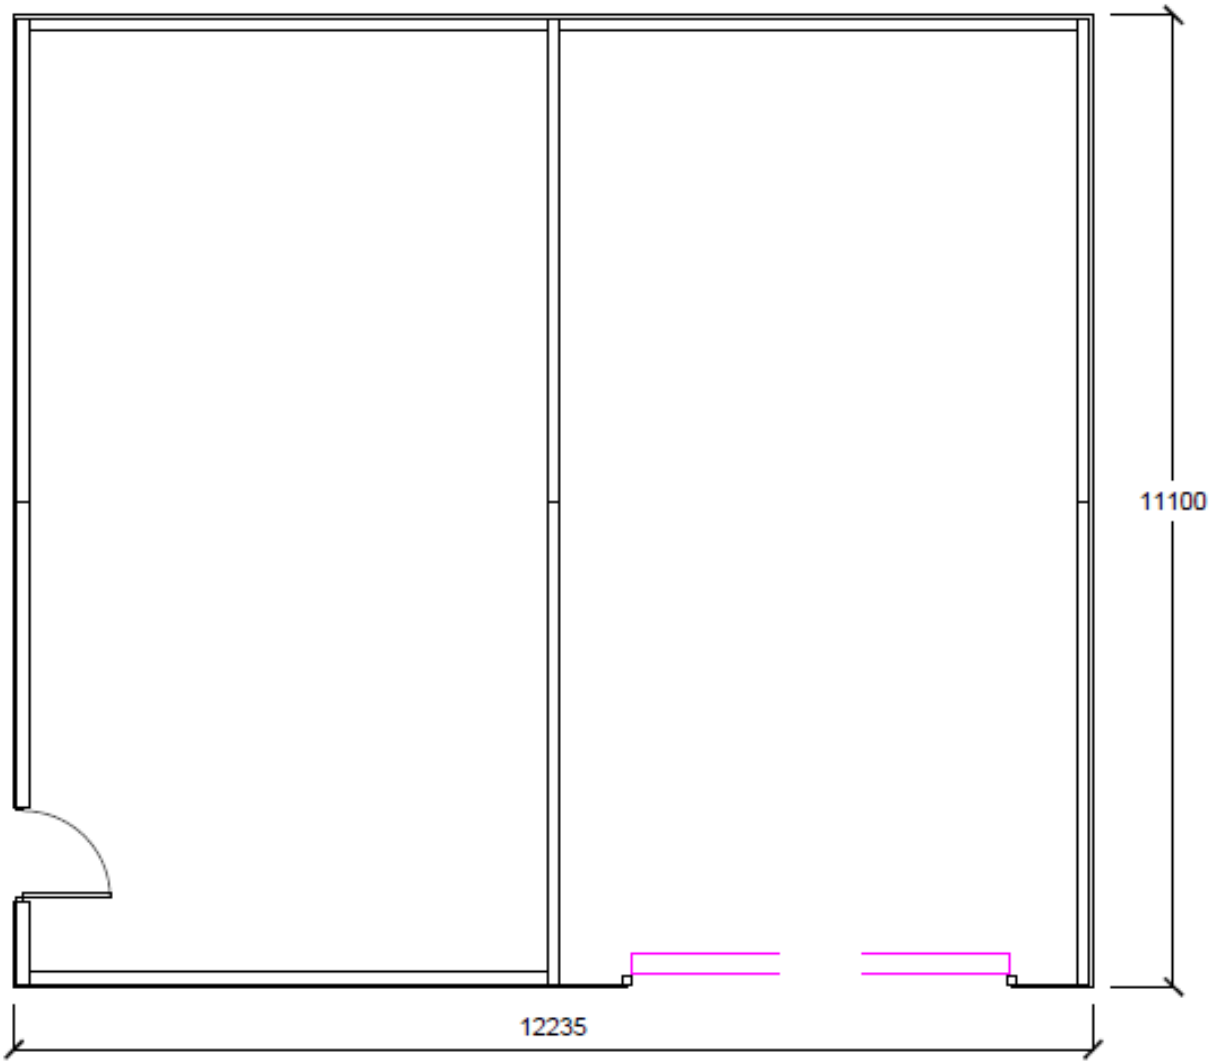

SHED FLOOR PLAN - 1/100

W/40014

W/40014

W/40014

W/40014

W/40014

W/40014

W/40014

15.1.2020 10:58